
SHOP DRAWING FOR APPROVAL

YKK AP YES 45 TU

DESIGN REFERENCE - NOT RELEASED FOR FABRICATION

Screw spline / standard application

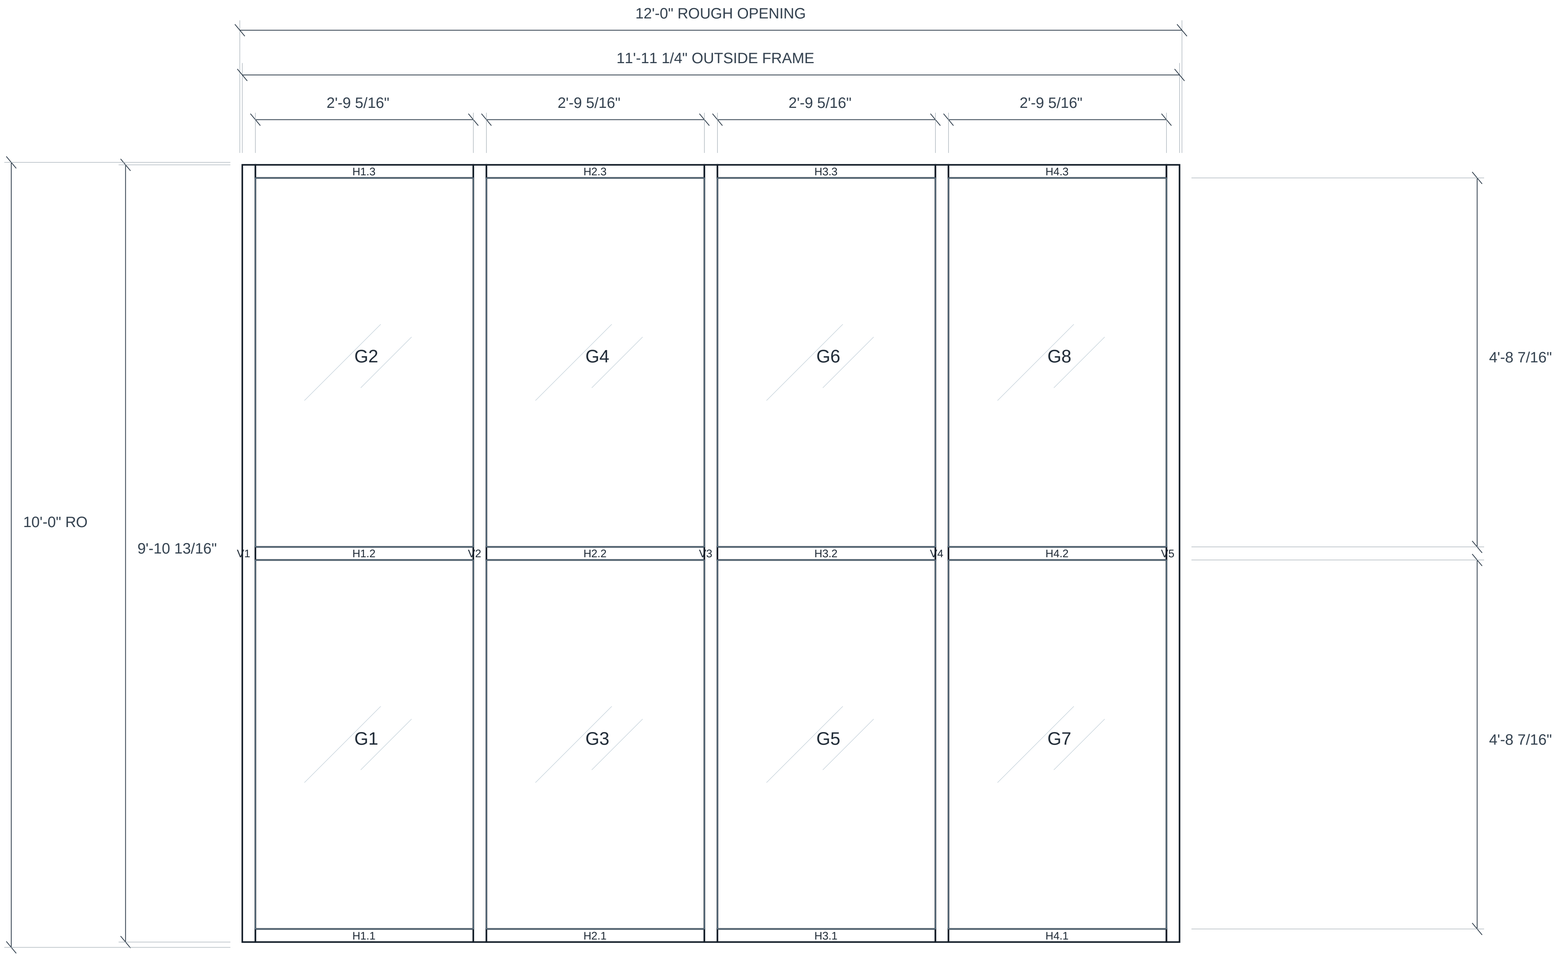

EXTERIOR ELEVATION

SCALE VARIES - DIMENSIONS GOVERN

SHORT SEGMENTS: REFER TO C/R DAYLIGHT SCHEDULE

UNRESOLVED RULES - SEE WORKBOOK

Selected parts: Standard fixed / outside glazed / screw-spline / BE9-2551 vertical / BE9-2579 sill / no receptor. See workbook for unresolved items.
Column and row inputs are daylight openings. Verticals are continuous; head, sill and horizontals fit between vertical faces.
Dimensions are rounded for display only. Use the workbook source/status columns and resolve every flagged rule before fabrication.
Center-set screw-spline/shear-block framing without receptors or entrances; no CAN or impact applicability.

Additional notes, full sources and component schedules are retained in the workbook.

GLASS / OPENING SCHEDULE

Face 0'-2" / depth 0'-4 1/2"

DLO = clear opening. Glass = reference size; verify sources.

G1 / C1R1 DLO 2'-9 5/16" x 4'-8 7/16"
GLASS REF 2'-10 1/16" x 4'-9 3/16" / SOURCED RULES

G2 / C1R2 DLO 2'-9 5/16" x 4'-8 7/16"
GLASS REF 2'-10 1/16" x 4'-9 3/16" / SOURCED RULES

G3 / C2R1 DLO 2'-9 5/16" x 4'-8 7/16"
GLASS REF 2'-10 1/16" x 4'-9 3/16" / SOURCED RULES

G4 / C2R2 DLO 2'-9 5/16" x 4'-8 7/16"
GLASS REF 2'-10 1/16" x 4'-9 3/16" / SOURCED RULES

G5 / C3R1 DLO 2'-9 5/16" x 4'-8 7/16"
GLASS REF 2'-10 1/16" x 4'-9 3/16" / SOURCED RULES

G6 / C3R2 DLO 2'-9 5/16" x 4'-8 7/16"
GLASS REF 2'-10 1/16" x 4'-9 3/16" / SOURCED RULES

G7 / C4R1 DLO 2'-9 5/16" x 4'-8 7/16"
GLASS REF 2'-10 1/16" x 4'-9 3/16" / SOURCED RULES

G8 / C4R2 DLO 2'-9 5/16" x 4'-8 7/16"
GLASS REF 2'-10 1/16" x 4'-9 3/16" / SOURCED RULES

PRIMARY FRAMING

One opening; accessories and hardware in workbook.

Verticals / door jambs	5 pcs	See cut list
Heads / door headers	4 pcs	See cut list
Horizontals	4 pcs	See cut list
Sills / thresholds	4 pcs	See cut list

CONNECTIONS / SOURCE REVIEW

Connection details not entered for this opening.

Verify profile, substrate, anchors and glass clearance.

SETTING BLOCK STUDIO

SAMPLE PROJECT - FICTIONAL DIMENSIONS

STOREFRONT ELEVATION / GLASS SCHEDULE

DRAWING
A-101

ARCH D / REFERENCE ISSUE

Check dimensions before fabrication.

ISSUE DATE
2026-09-30

SCALE VARIES

DIMENSIONS GOVERN